THE COPYRIGHT OF THIS DRAWING IS VESTED WITH CW O'BRIEN ARCHITECTS LIMITED AND MUST NOT BE COPIED OR REPRODUCED WITHOUT THE CONSENT OF THE COMPANY.


FIGURED DIMENSIONS ONLY TO BE TAKEN FROM THIS DRAWING. DO NOT SCALE.

ALL CONTRACTORS MUST VISIT THE SITE AND BE RESPONSIBLE FOR CHECKING ALL SETTING OUT DIMENSIONS AND NOTIFYING THE ARCHITECT OF ANY DISCREPANCIES PRIOR TO ANY MANUFACTURE OR CONSTRUCTION WORK.

NOTES:

**Proposed apartments Level 09**

| Apt. Type | Apt. Number | Apt. Area sqm |
|---|---|---|
| 1Bed 2People | C60 | 48.6 sqm |
| 1Bed 2People | C61 | 46.3 sqm |
| 2Bed 3People | C62 | 63.8 sqm |
| 2Bed 3People | C63 | 65.1 sqm |

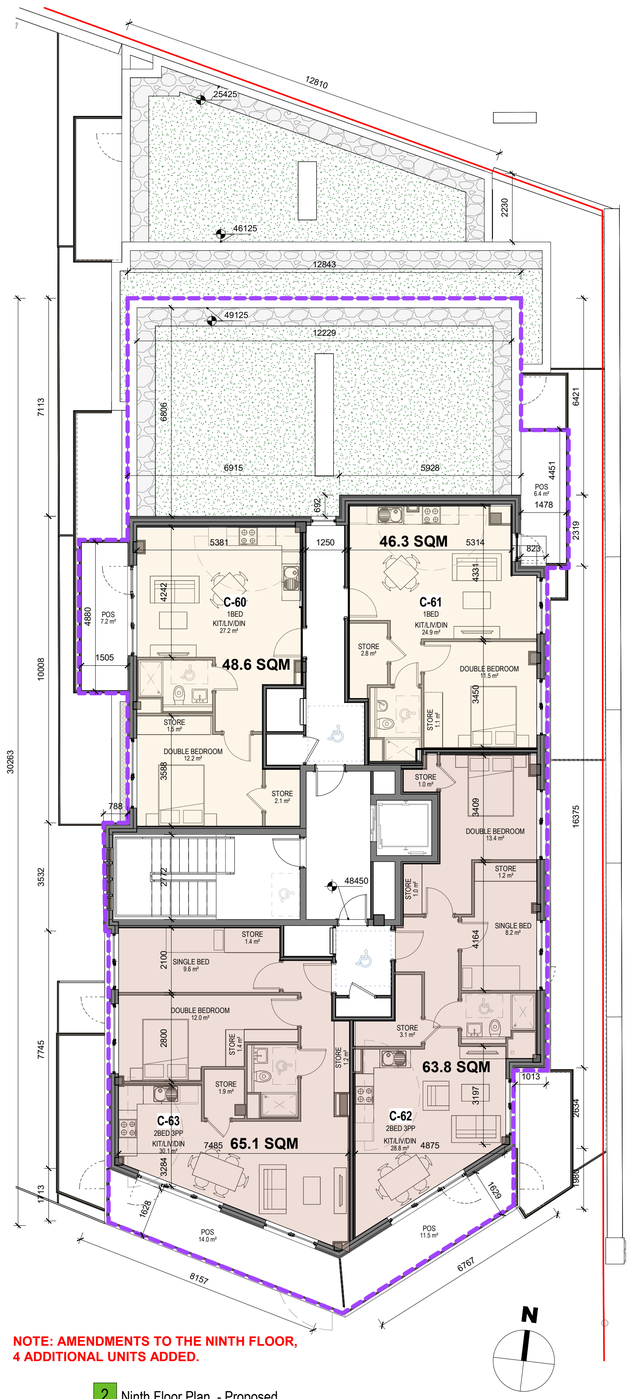


**NOTE: AMENDMENTS TO THE NINTH FLOOR, 4 ADDITIONAL UNITS ADDED.**

2 Ninth Floor Plan - Proposed

1 : 100

0 1.0 m 2.5 m 5.0 m


SCALE: 1:100

**Apartment Type**

- 1 Bed
- 2 Bed 4pp
- 2 Bed 3pp

**Property Line**

- Site Boundary Line
- Location of proposed Amendments

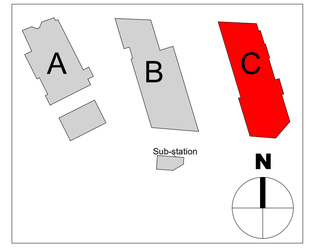


| Rev | Date | Description | Issued By |
|---|---|---|---|
| P1 | 04.09.2026 | Issue for planning | AC |
| P0 | 2026.08.31 | Issued for information | AB |

Project Stage

PLANNING

Client:

Randalswood Construction LTD.

Project:

Prussia Street Apartments

Drawing Title:

Block C Ninth Floor Plan - Proposed

| Drawn | Checked | Paper Size | Scale | Date |
|---|---|---|---|---|
| CF | BD | A1 | As indicated @A1 | 10/04/2026 |

| Project No. | Drawing No. | Classification | Revision |
|---|---|---|---|
| PE25034 | 2089 | | P1 |

File Name

PE25034-C-L09-DR-CWO-AR-2089

Purpose Code

**Planning**

Acceptance Code

**S - Issued**

C+W O'BRIEN ARCHITECTS

No.1 Sarsfield Quay, Dublin 7, D07 R9FH
t: 01 518 0170 e: admin@cwoarchitects.ie
Dublin I Cork I Galway I London I UK & Europe +
www.cwoarchitects.ie

*Please consider the environment before printing this sheet*