
THE COPYRIGHT OF THIS DRAWING IS VESTED WITH CW O'BRIEN ARCHITECTS LIMITED AND MUST NOT BE COPIED OR REPRODUCED WITHOUT THE CONSENT OF THE COMPANY.

FIGURED DIMENSIONS ONLY TO BE TAKEN FROM THIS DRAWING. DO NOT SCALE.

ALL CONTRACTORS MUST VISIT THE SITE AND BE RESPONSIBLE FOR CHECKING ALL SETTING OUT DIMENSIONS AND NOTIFYING THE ARCHITECT OF ANY DISCREPANCIES PRIOR TO ANY MANUFACTURE OR CONSTRUCTION WORK.

NOTES:

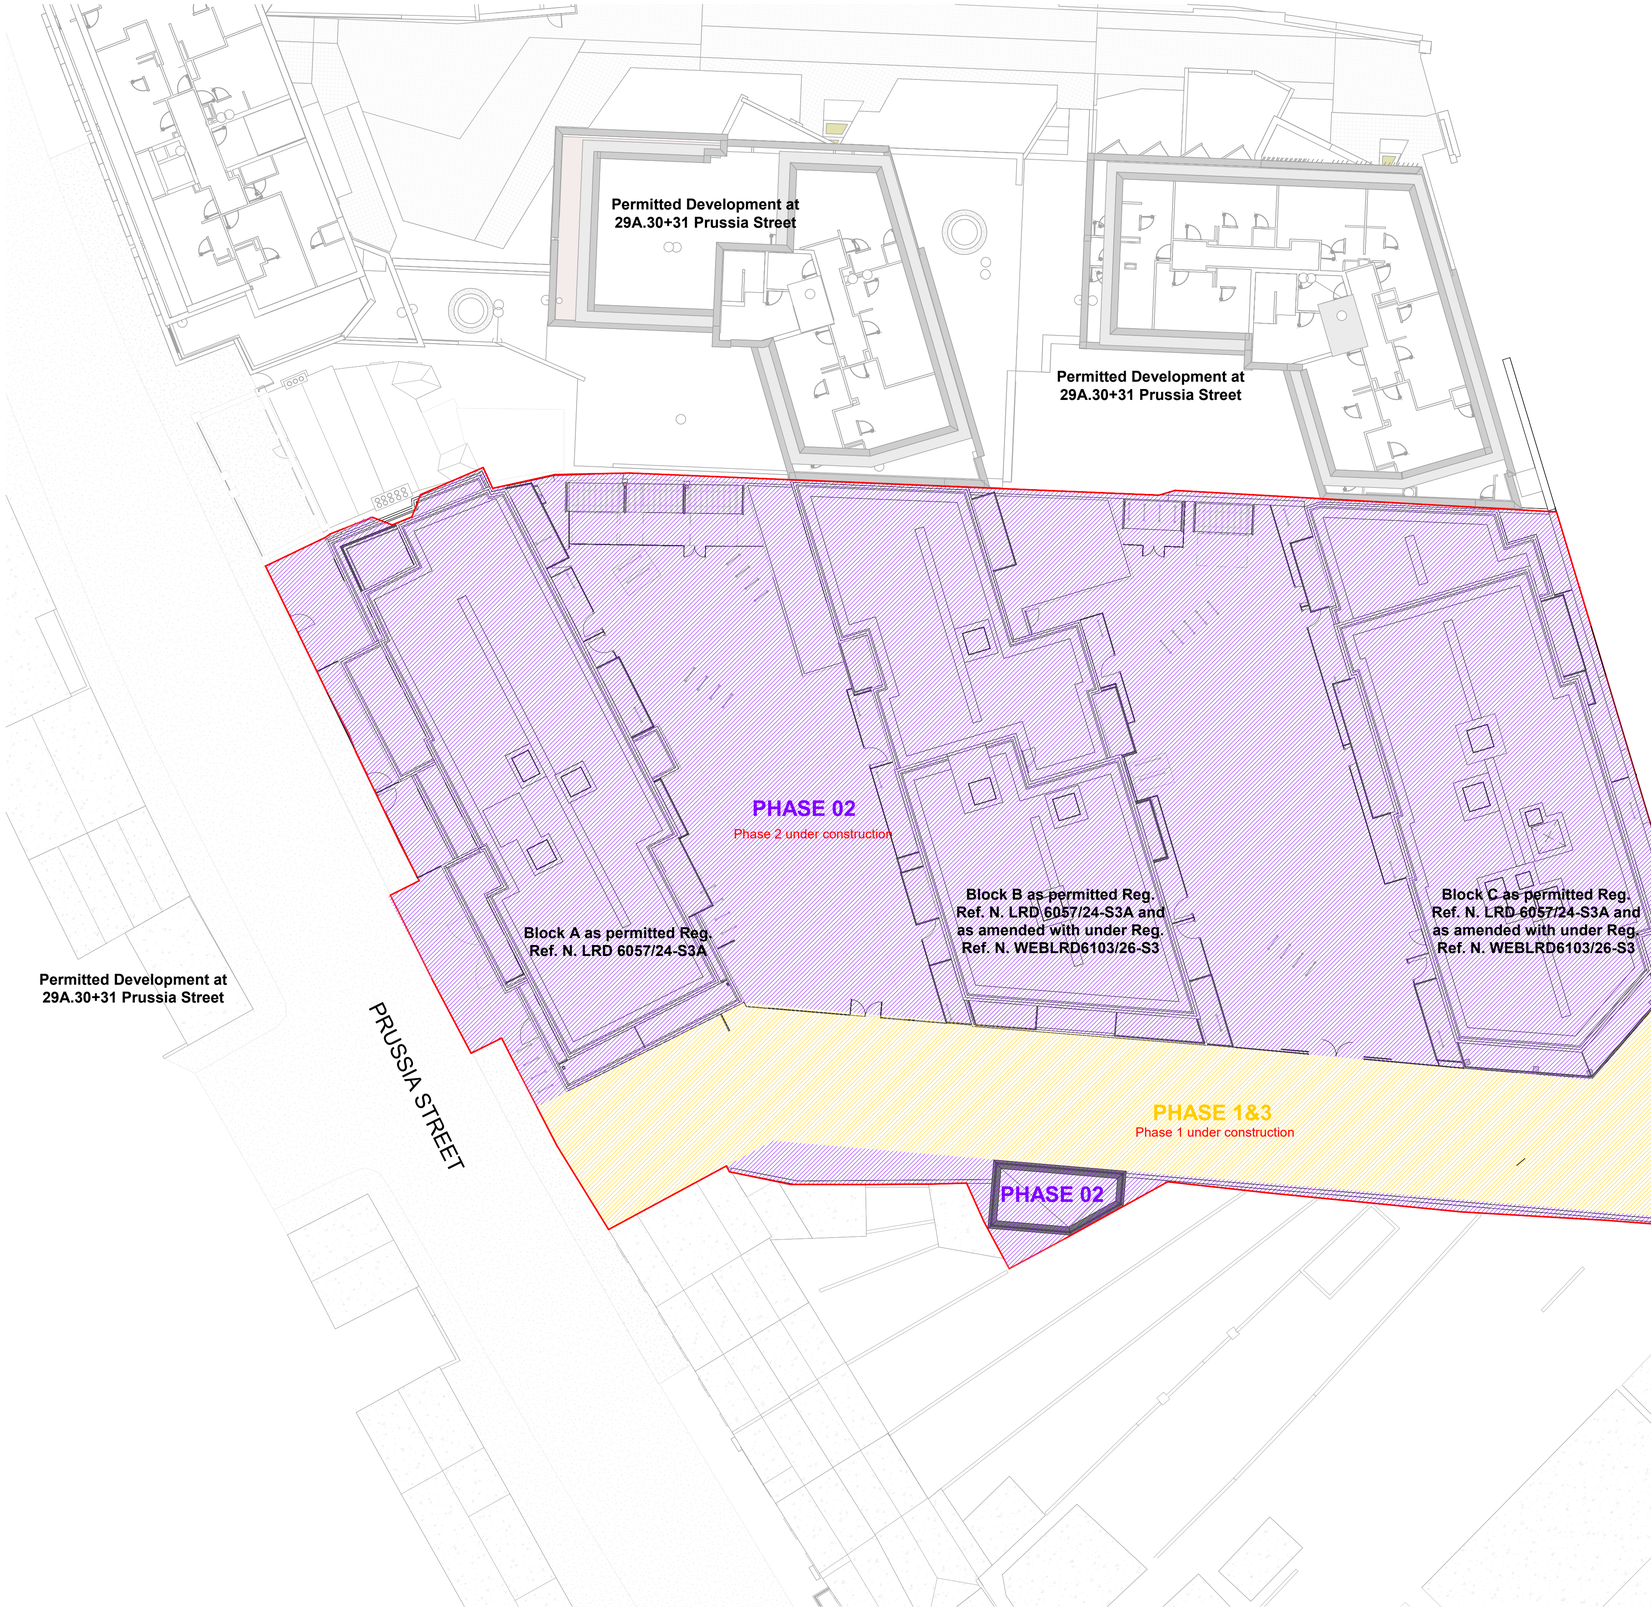

1 Phasing Plan
1 : 200

0 2.0 m 5.0 m 10.0 m
SCALE: 1:200

NOTE: NO CHANGES HAVE BEEN MADE TO THE PHASING PLAN SINCE THE PERMITTED PLANNING APPLICATION.


Property Line

Site Boundary Line

Phase 1

Phase 2 & 3

Phase 1 & 2 are under construction

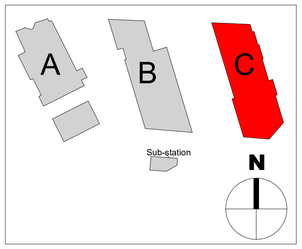

Rev	Date	Description	Issued By
P1	04.09.2026	Issue for planning	AC
P0	2026.08.31	Issued for information	AB

Project Stage
PLANNING

Client:
Randalswood Construction LTD.

Project:
Prussia Street Apartments

Drawing Title:
Phasing Plan

Drawn	Checked	Paper Size	Scale	Date
AB	DOD	A1	As indicated @A1	29/07/26

Project No.	Drawing No.	Classification	Revision
PE25034	0107		P1

File Name
PE25034-A-Z-DR-CWO-AR-0107

Purpose Code
Planning

Acceptance Code
S - Issued

C+W O'BRIEN ARCHITECTS
No.1 Sarsfield Quay, Dublin 7, D07 R9FH
t: 01 518 0170 e: admin@cwoarchitects.ie
Dublin I Cork I Galway I London I UK & Europe +
www.cwoarchitects.ie

Please consider the environment before printing this sheet