
THE COPYRIGHT OF THIS DRAWING IS VESTED WITH CW O'BRIEN ARCHITECTS LIMITED AND MUST NOT BE COPIED OR REPRODUCED WITHOUT THE CONSENT OF THE COMPANY.

FIGURED DIMENSIONS ONLY TO BE TAKEN FROM THIS DRAWING. DO NOT SCALE.


ALL CONTRACTORS MUST VISIT THE SITE AND BE RESPONSIBLE FOR CHECKING ALL SETTING OUT DIMENSIONS AND NOTIFYING THE ARCHITECT OF ANY DISCREPANCIES PRIOR TO ANY MANUFACTURE OR CONSTRUCTION WORK.

NOTES:

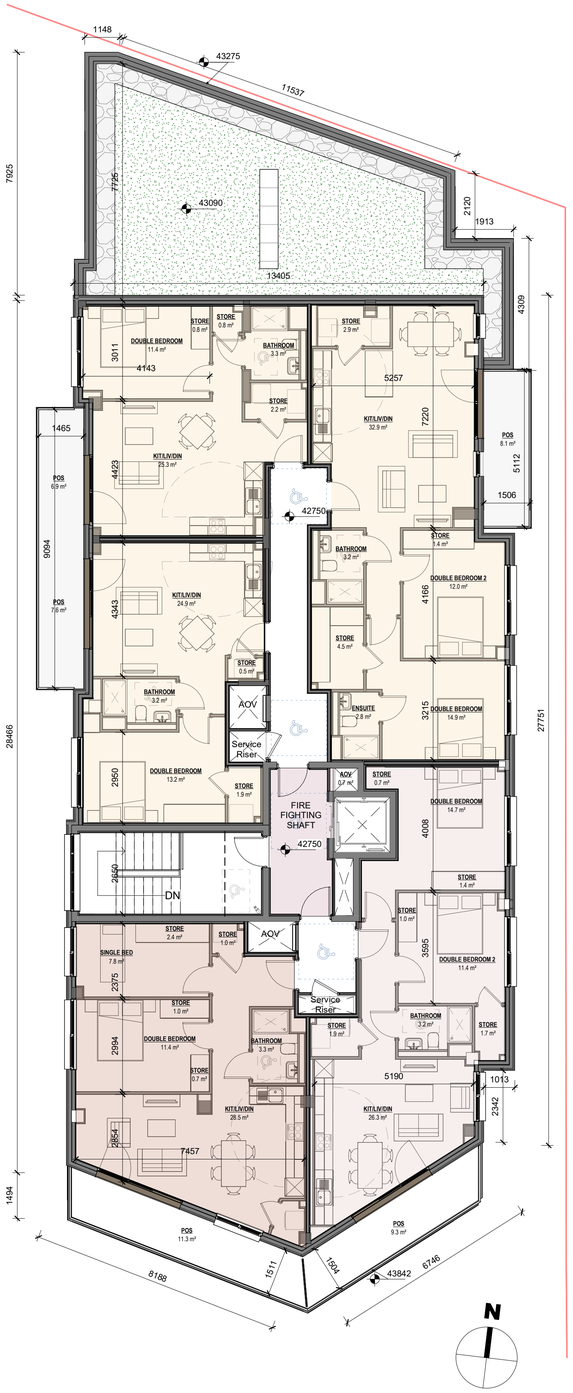

1 Seventh Floor Plan - Permitted

1 : 100

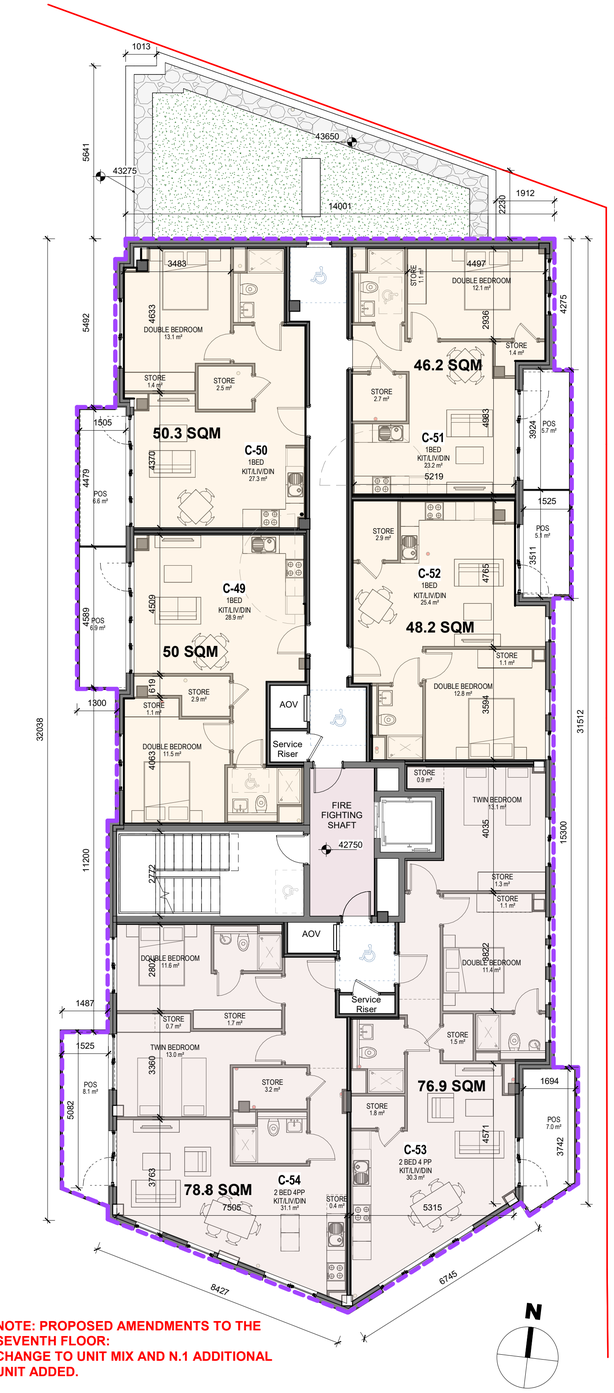

NOTE: PROPOSED AMENDMENTS TO THE SEVENTH FLOOR:
CHANGE TO UNIT MIX AND N.1 ADDITIONAL UNIT ADDED.

2 Seventh Floor Plan - Proposed

1 : 100

0 1.0 m 2.5 m 5.0 m


SCALE: 1:100

Apartment Type

- 1 Bed
- 2 Bed 4pp
- 2 Bed 3pp

Property Line

- Site Boundary Line
- Location of proposed Amendments

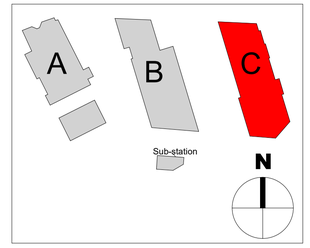

Rev	Date	Description	Issued By
P1	04.09.2026	Issue for planning	AC
P0	2026.05.26	ADDITIONAL FLOORS - BLOCK C	BD

Project Stage

PLANNING

Client:

Randalswood Construction LTD.

Project:

Prussia Street Apartments

Drawing Title:

Block C Seventh Floor Plan - Permitted & Proposed

Drawn	Checked	Paper Size	Scale	Date
CF	BD	A1	As indicated @A1	10/04/2026

Project No.	Drawing No.	Classification	Revision
PE25034	2087		P1

File Name

PE25034-C-L07-DR-CWO-AR-2087

Purpose Code

Planning

Acceptance Code

S - Issued

C+W O'BRIEN ARCHITECTS

No.1 Sarsfield Quay, Dublin 7, D07 R9FH
t: 01 518 0170 e: admin@cwoarchitects.ie
Dublin I Cork I Galway I London I UK & Europe +
www.cwoarchitects.ie

Please consider the environment before printing this sheet