
THE COPYRIGHT OF THIS DRAWING IS VESTED WITH CW O'BRIEN ARCHITECTS LIMITED AND MUST NOT BE COPIED OR REPRODUCED WITHOUT THE CONSENT OF THE COMPANY.

FIGURED DIMENSIONS ONLY TO BE TAKEN FROM THIS DRAWING. DO NOT SCALE.

ALL CONTRACTORS MUST VISIT THE SITE AND BE RESPONSIBLE FOR CHECKING ALL SETTING OUT DIMENSIONS AND NOTIFYING THE ARCHITECT OF ANY DISCREPANCIES PRIOR TO ANY MANUFACTURE OR CONSTRUCTION WORK.

NOTES:

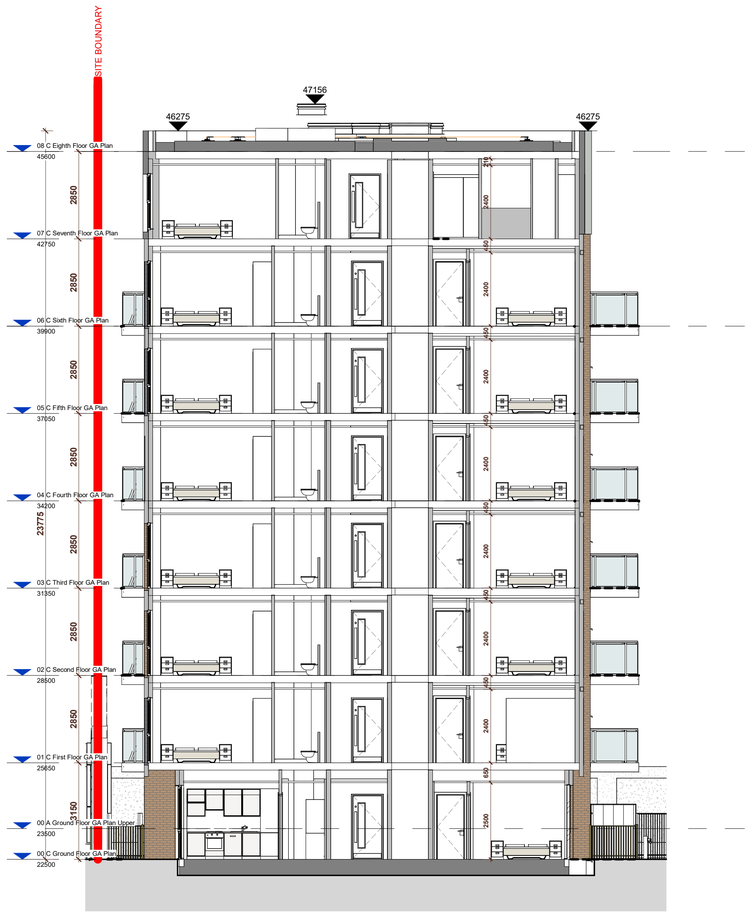

1 Block C Section C2 Permitted

1 : 100

NOTE: 2 ADDITIONAL FLOOR LEVELS ADDED.




2 Block C Section C2 Additional Floor

1 : 100

0 1.0 m 2.5 m 5.0 m

SCALE: 1:100

Location of proposed Amendments

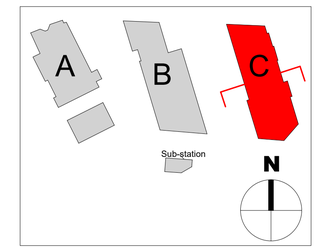

Rev	Date	Description	Issued By
P2	10.09.2026	Issue for Planning	AC
P1	2026.09.04	Issue for planning	AC
P0	2026.08.31	Issued for information	AB

Project Stage

PLANNING

Client:

Randalswood Construction LTD.

Project:

Prussia Street Apartments
23-28 Prussia Street, Dublin 7

Drawing Title:

Block C - C2 Section - Permitted & Proposed

Drawn	Checked	Paper Size	Scale	Date
AB	DOD	A1	As indicated @A1	30/07/2026

Project No.	Drawing No.	Classification	Revision
PE25034	2301		P2

File Name

PE25034-C-L00-DR-CWO-AR-2301

Purpose Code

Planning

Acceptance Code

S - Issued

C+W O'BRIEN ARCHITECTS

No.1 Sarsfield Quay, Dublin 7, D07 R9FH
t: 01 518 0170 e: admin@cwoarchitects.ie
Dublin I Cork I Galway I London I UK & Europe +
www.cwoarchitects.ie

Please consider the environment before printing this sheet