
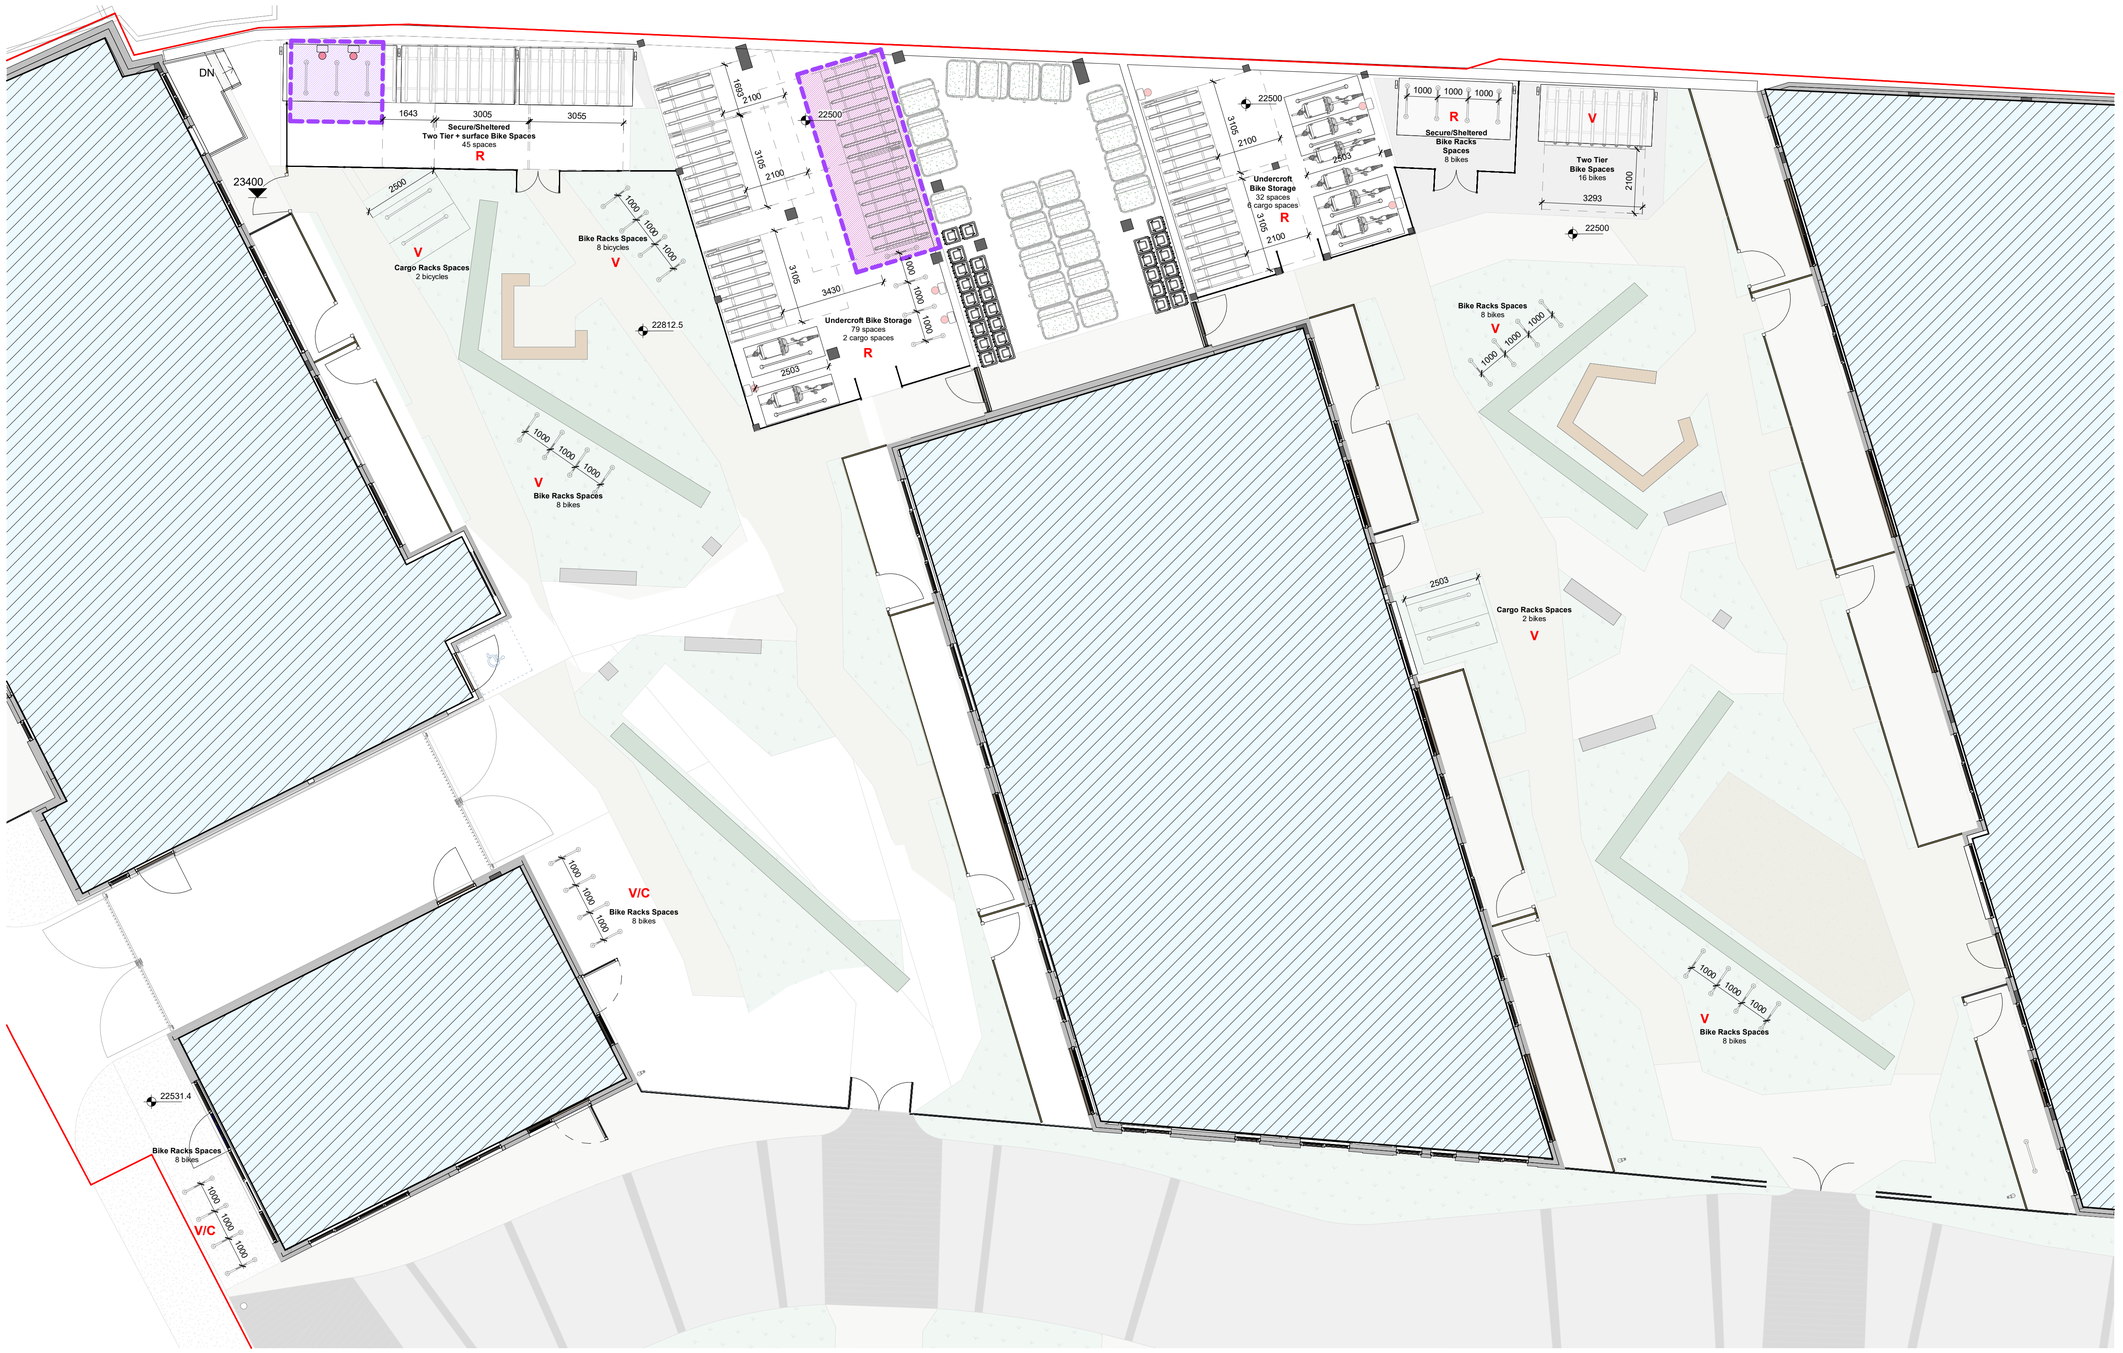


1 00 ZZ Site Plan Bike

1 : 100

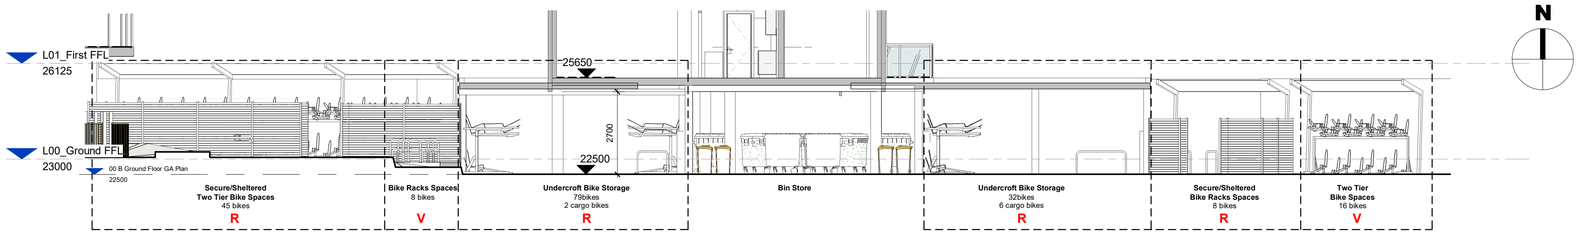

2 Bicycle Parking Spaces Zone

1 : 100

THE COPYRIGHT OF THIS DRAWING IS VESTED WITH CW O'BRIEN ARCHITECTS LIMITED AND MUST NOT BE COPIED OR REPRODUCED WITHOUT THE CONSENT OF THE COMPANY.

FIGURED DIMENSIONS ONLY TO BE TAKEN FROM THIS DRAWING. DO NOT SCALE.

ALL CONTRACTORS MUST VISIT THE SITE AND BE RESPONSIBLE FOR CHECKING ALL SETTING OUT DIMENSIONS AND NOTIFYING THE ARCHITECT OF ANY DISCREPANCIES PRIOR TO ANY MANUFACTURE OR CONSTRUCTION WORK.

NOTES:

0 1.0 m 2.5 m 5.0 m

SCALE: 1:100

NOTE: NO AMENDMENTS PROPOSED FOR THE GRANTED SITE LAYOUT. ADDITIONAL BICYCLE SPACES INCLUDED IN REDISTRIBUTION OF SPACES WITHIN PERMITTED PARKING AREAS.

Property Line

Site Boundary Line

Location of proposed Amendments

BICYCLE PARKING SPACE SCHEME:

R RESIDENTIAL SPACES (Secured & Sheltered)
total **172 spaces** (of which no. 8 cargo bikes spaces)


V VISITORS SPACES
No. **68 spaces** (of which no. 4 cargo bikes spaces)

C COMMERCIAL SPACES
Are included in the visitors spaces

E-BIKE CHARGER

NOTE:

- ALL RESIDENTIAL BIKES (INCLUDING CARGO BIKES) ARE STORED IN SECURE, SHELTERED SPACE WITH ACCESS TO CHARGING STATION
- CARGO SPACES 5% OF TOTAL SPACES

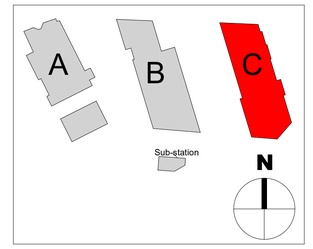

Rev	Date	Description	Issued By
P2	10.09.2026	Issue for Planning	AC
P1	2026.09.04	Issue for planning	AC
P0	2026.08.31	Issued for information	AB

Project Stage

PLANNING

Client:

Randalswood Construction LTD.

Project:

Prussia Street Apartments
23-28 Prussia Street, Dublin 7

Drawing Title:

Proposed Site Layout Bicycle Parking Space

Drawn	Checked	Paper Size	Scale	Date
AB	DOD	A1	As indicated @A1	31/07/26

Project No.	Drawing No.	Classification	Revision
PE25034	0102		P2

File Name

PE25034-A-Z-DR-CWO-AR-0102

Purpose Code

Planning

Acceptance Code

S - Issued

C+W O'BRIEN ARCHITECTS

No.1 Sarsfield Quay, Dublin 7, D07 R9FH
t: 01 518 0170 e: admin@cwoarchitects.ie
Dublin I Cork I Galway I London I UK & Europe +
www.cwoarchitects.ie

Please consider the environment before printing this sheet