
THE COPYRIGHT OF THIS DRAWING IS VESTED WITH CW O'BRIEN ARCHITECTS LIMITED AND MUST NOT BE COPIED OR REPRODUCED WITHOUT THE CONSENT OF THE COMPANY.

FIGURED DIMENSIONS ONLY TO BE TAKEN FROM THIS DRAWING. DO NOT SCALE.

ALL CONTRACTORS MUST VISIT THE SITE AND BE RESPONSIBLE FOR CHECKING ALL SETTING OUT DIMENSIONS AND NOTIFYING THE ARCHITECT OF ANY DISCREPANCIES PRIOR TO ANY MANUFACTURE OR CONSTRUCTION WORK.

NOTES:

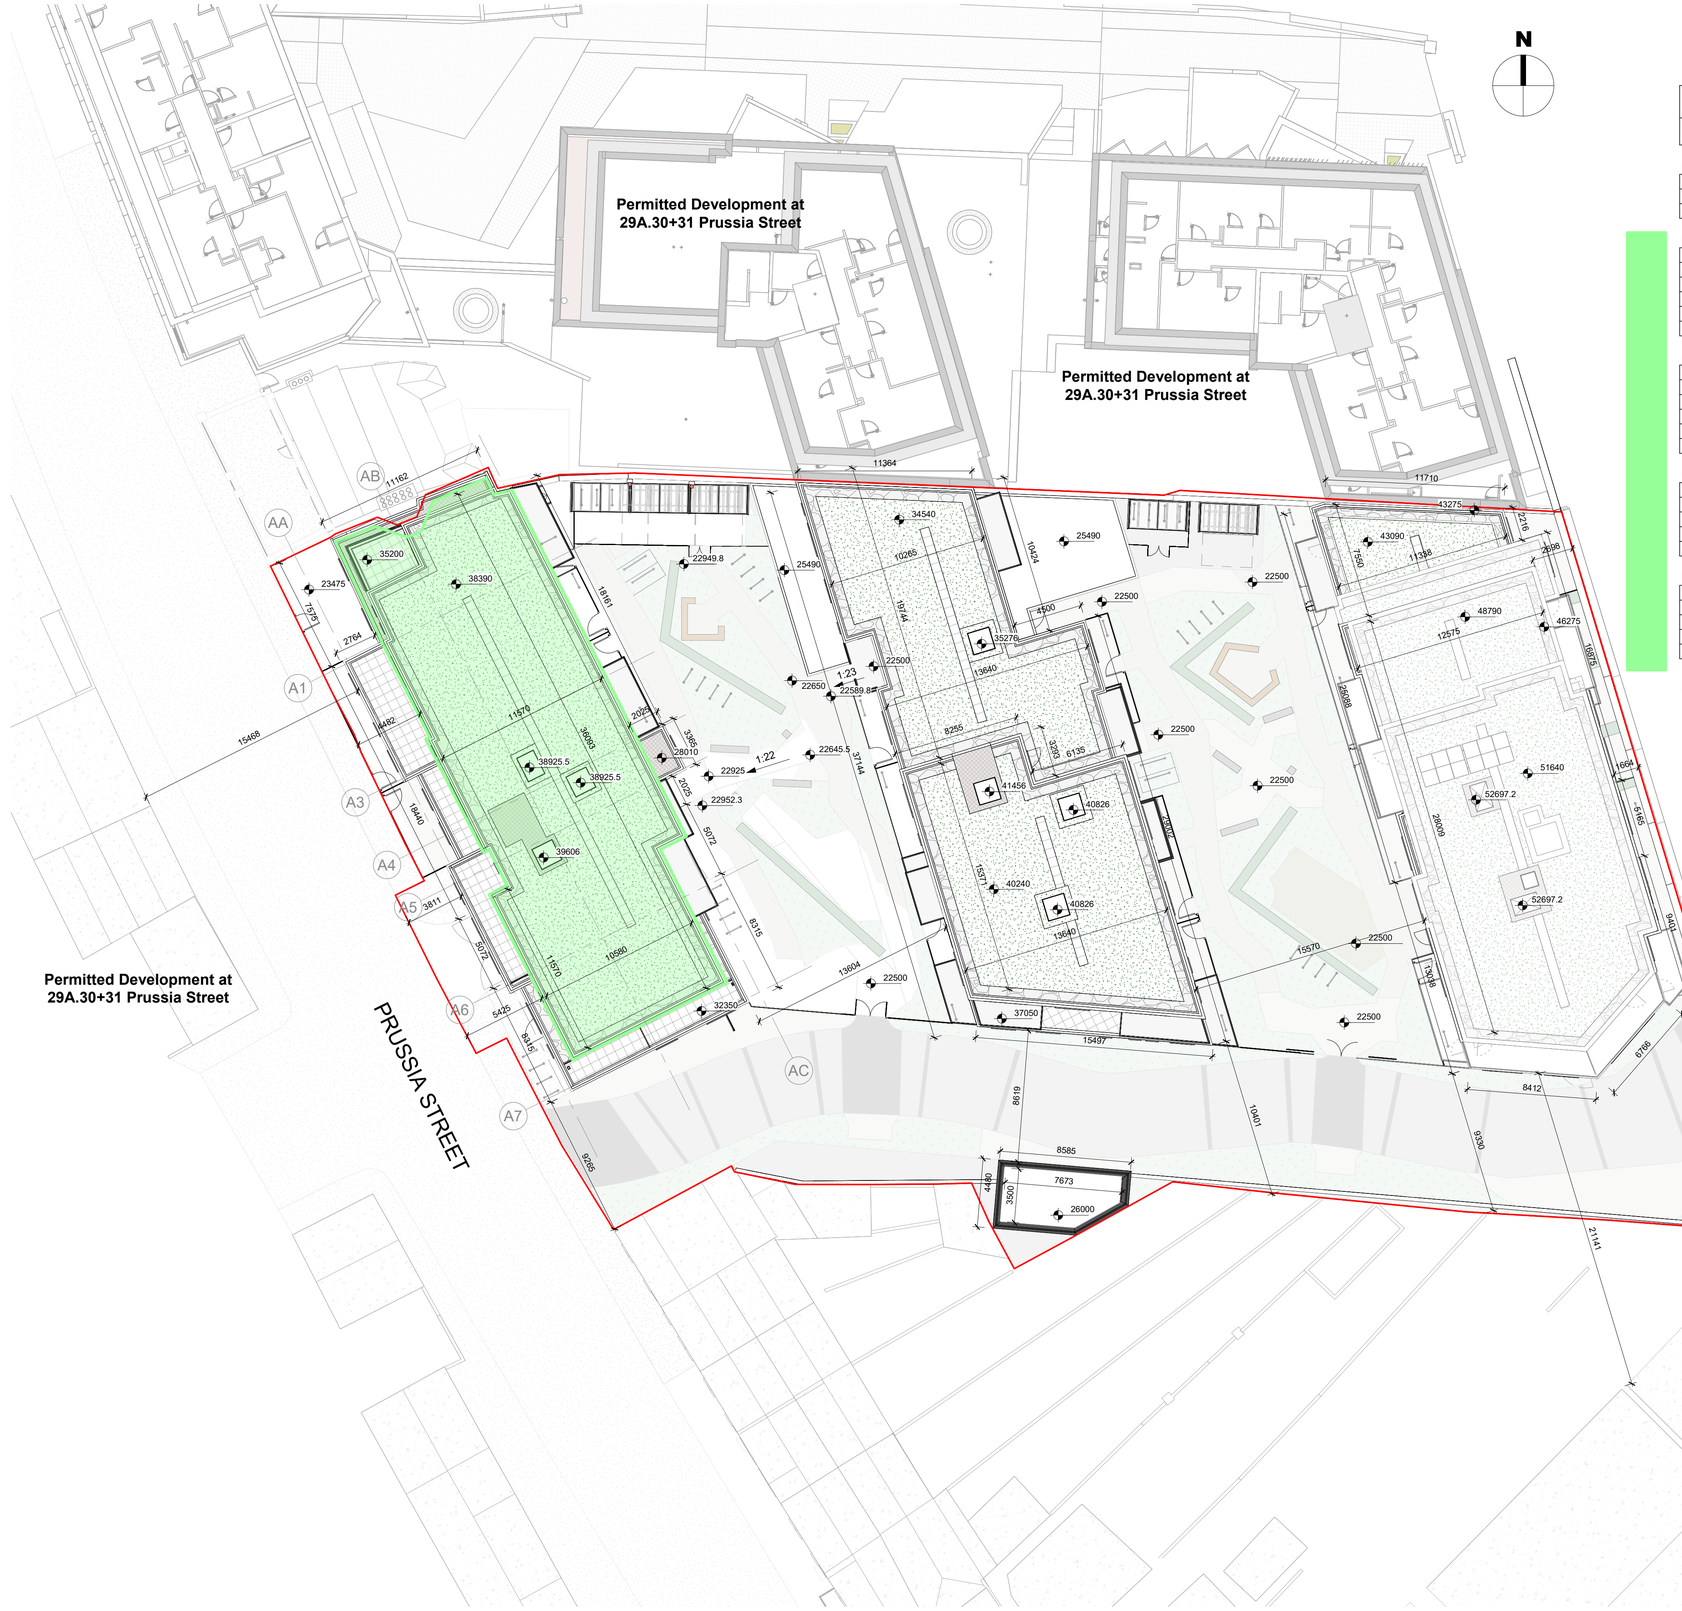

BLOCK A - Part V Units ADD SECOND FLOOR				
BLOCK	UNIT NAME	BED/PERSON	UNIT AREA (sqm)	PART V UNITS

00 A Ground Floor GA Plan

A	A-1	2 BED 4PP	83.0	
A	A-2	2 BED 4PP	84.0	
A	A-3	2 BED 4PP	84.0	

01 A First Floor GA Plan

A	A-4	1 BED 2PP	45.7	PART V
A	A-5	2 BED 4PP	74.6	PART V
A	A-6	1 BED 2PP	45.0	PART V
A	A-7	2 BED 4PP	78.2	PART V
A	A-8	3 BED 5PP	95.7	PART V
A	A-9	1 BED 2PP	56.0	PART V

02 A Second Floor GA Plan

A	A-10	1 BED 2PP	45.0	PART V
A	A-11	2 BED 4PP	74.6	PART V
A	A-12	1 BED 2PP	45.0	PART V
A	A-13	2 BED 4PP	78.2	PART V
A	A-14	3 BED 5PP	98.1	PART V
A	A-15	1 BED 2PP	56.0	PART V

03 A Third Floor GA Plan

A	A-16	2 BED 4PP	78.2	PART V
A	A-17	2 BED 4PP	77.2	PART V
A	A-18	1 BED 2PP	53.5	PART V
A	A-19	4 BED 8PP	110.2	PART V
A	A-20	1 BED 2PP	56.2	PART V

04 A Fourth Floor GA Plan

A	A-21	1 BED 2PP	59.8	PART V
A	A-22	2 BED 4PP	73.5	PART V
A	A-23	1 BED 2PP	51.0	PART V
A	A-24	1 BED 2PP	53.5	PART V
A	A-25	2 BED 4PP	79.0	PART V

PART V UNITS PROVISION

0 2.0 m 5.0 m 10.0 m


SCALE: 1:200

NOTE: NO AMENDMENTS PROPOSED TO BLOCKS A & B, OTHER THAN THE PART V UNITS HIGHLIGHTED.

Property Line

Site Boundary Line

Location of proposed Amendments

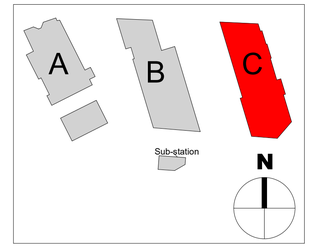

Rev	Date	Description	Issued By
P1	04.09.2026	Issue for planning	AC
P0	2026.08.31	Issued for information	AB

Project Stage

PLANNING

Client:

Randalswood Construction LTD.

Project:

Prussia Street Apartments

Drawing Title:

Proposed Part V / Site Layout

Drawn	Checked	Paper Size	Scale	Date
AB	DOD	A1	As indicated @A1	29/07/26

Project No.	Drawing No.	Classification	Revision
PE25034	0109		P1

File Name

PE25034-A-Z-DR-CWO-AR-0109

Purpose Code

Planning

Acceptance Code

S - Issued

1 Proposed Part V Site Layout Copy 1

1 : 200

C+W O'BRIEN ARCHITECTS

No.1 Sarsfield Quay, Dublin 7, D07 R9FH
t: 01 518 0170 e: admin@cwoarchitects.ie
Dublin I Cork I Galway I London I UK & Europe +
www.cwoarchitects.ie

Please consider the environment before printing this sheet