
THE COPYRIGHT OF THIS DRAWING IS VESTED WITH CW O'BRIEN ARCHITECTS LIMITED AND MUST NOT BE COPIED OR REPRODUCED WITHOUT THE CONSENT OF THE COMPANY.

FIGURED DIMENSIONS ONLY TO BE TAKEN FROM THIS DRAWING. DO NOT SCALE.

ALL CONTRACTORS MUST VISIT THE SITE AND BE RESPONSIBLE FOR CHECKING ALL SETTING OUT DIMENSIONS AND NOTIFYING THE ARCHITECT OF ANY DISCREPANCIES PRIOR TO ANY MANUFACTURE OR CONSTRUCTION WORK.


NOTES:

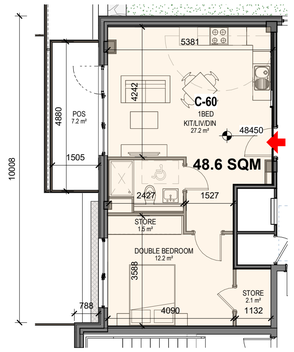

5 L9 Unit Type C60

1 : 100


APARTMENT TYPE C60 - 1 BEDS				
	Min. Area (m2)	Proposed Area (m2)	Aspect	
Gross Area	45	49	Single Aspect	
Room	Min. Width (mm)	Proposed Width	Min. Area (m2)	Proposed Area
Agregate Living Area	3300	4200	23	27.2
Bedroom 1	2800	3500	11.4	12.2
Storage			3	3.6
P.A.S			5	7.2

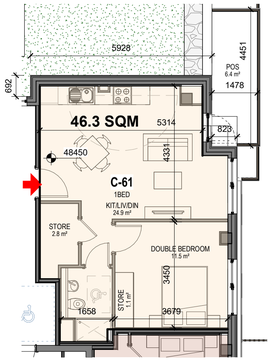

6 L9 Unit Type C61

1 : 100


APARTMENT TYPE 61- 1 BEDS				
	Min. Area (m2)	Proposed Area (m2)	Aspect	
Gross Area	45	46	Single Aspect	
Room	Min. Width (mm)	Proposed Width	Min. Area (m2)	Proposed Area
Agregate Living Area	3300	4300	23	24.9
Bedroom 1	2800	3400	11.4	11.5
Storage			3	3.9
P.A.S			5	6.4

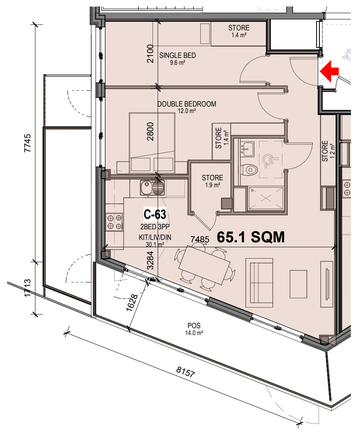

1 L9 Unit Type C63

1 : 100

APARTMENT TYPE C63 - 2 BEDS 3 PERSON				
	Min. Area (m2)	Proposed Area (m2)	Aspect	
Gross Area	63	65	Dual Aspect	
Room	Min. Width (mm)	Proposed Width	Min. Area (m2)	Proposed Area
Agregate Living Area	3600	3900	28	30.1
Bedroom 1	2800	3100	13	12
Bedroom 2	2100	2400	7.1	10
Storage			5	5.6
P.A.S			6	11.4

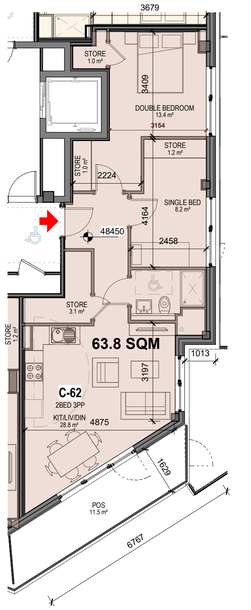

7 L9 Unit Type C62

1 : 100

APARTMENT TYPE 62- 2 BEDS 3 PERSON				
	Min. Area (m2)	Proposed Area (m2)	Aspect	
Gross Area	63	64	Dual Aspect	
Room	Min. Width (mm)	Proposed Width	Min. Area (m2)	Proposed Area
Agregate Living Area	3600	4800	28	28.8
Bedroom 1	2800	3100	13	13.4
Bedroom 2	2100	2400	7.1	8.2
Storage			5	5.3
P.A.S			6	11.5

0 1.0 m 2.5 m 5.0 m

SCALE: 1:100

Apartment Type

- 1 Bed
- 2 Bed 4pp
- 2 Bed 3pp

Rev	Date	Description	Issued By
P0	2026.08.31	Issued for information	AB

Project Stage

PLANNING

Client:

Randalswood Construction LTD.

Project:

Prussia Street Apartments

Drawing Title:

Unit Types Sheet 3 - Level 9

Drawn	Checked	Paper Size	Scale	Date
RR	AC	A1	As indicated @A1	08/14/26

Project No.	Drawing No.	Classification	Revision
PE25034	2093		P0

File Name

PE25034-CWO-AR-2093

Purpose Code

Acceptance Code

C+W O'BRIEN ARCHITECTS

No.1 Sarsfield Quay, Dublin 7, D07 R9FH
t: 01 518 0170 e: admin@cworchitects.ie
Dublin I Cork I Galway I London I UK & Europe +
www.cworchitects.ie

Please consider the environment before printing this sheet